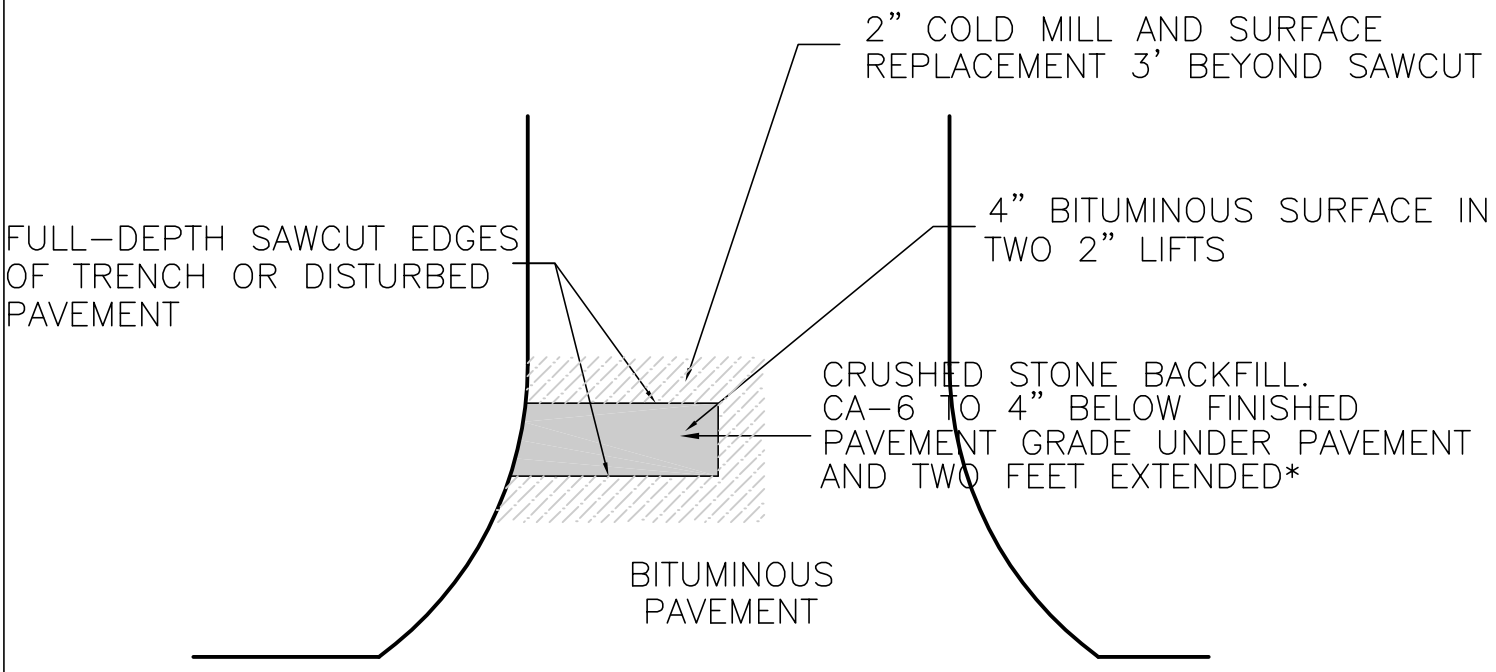

*FLOWABLE FILL TO 2" BELOW FINISHED SURFACE IN COUNTY ROADS

BITUMINOUS PAVEMENT RESTORATION DETAIL